M•Engineering, Inc.
700 Brooksedge Blvd.
Westerville, Ohio 43081
614•818-9070
614•818-1931 FAX
M•Engineering
Mechanical, Electrical, Industrial and Structural Engineers

UNIVERSITY OF Cincinnati
CENTRAL UTILITY PLANT COGENERATION

LEGEND
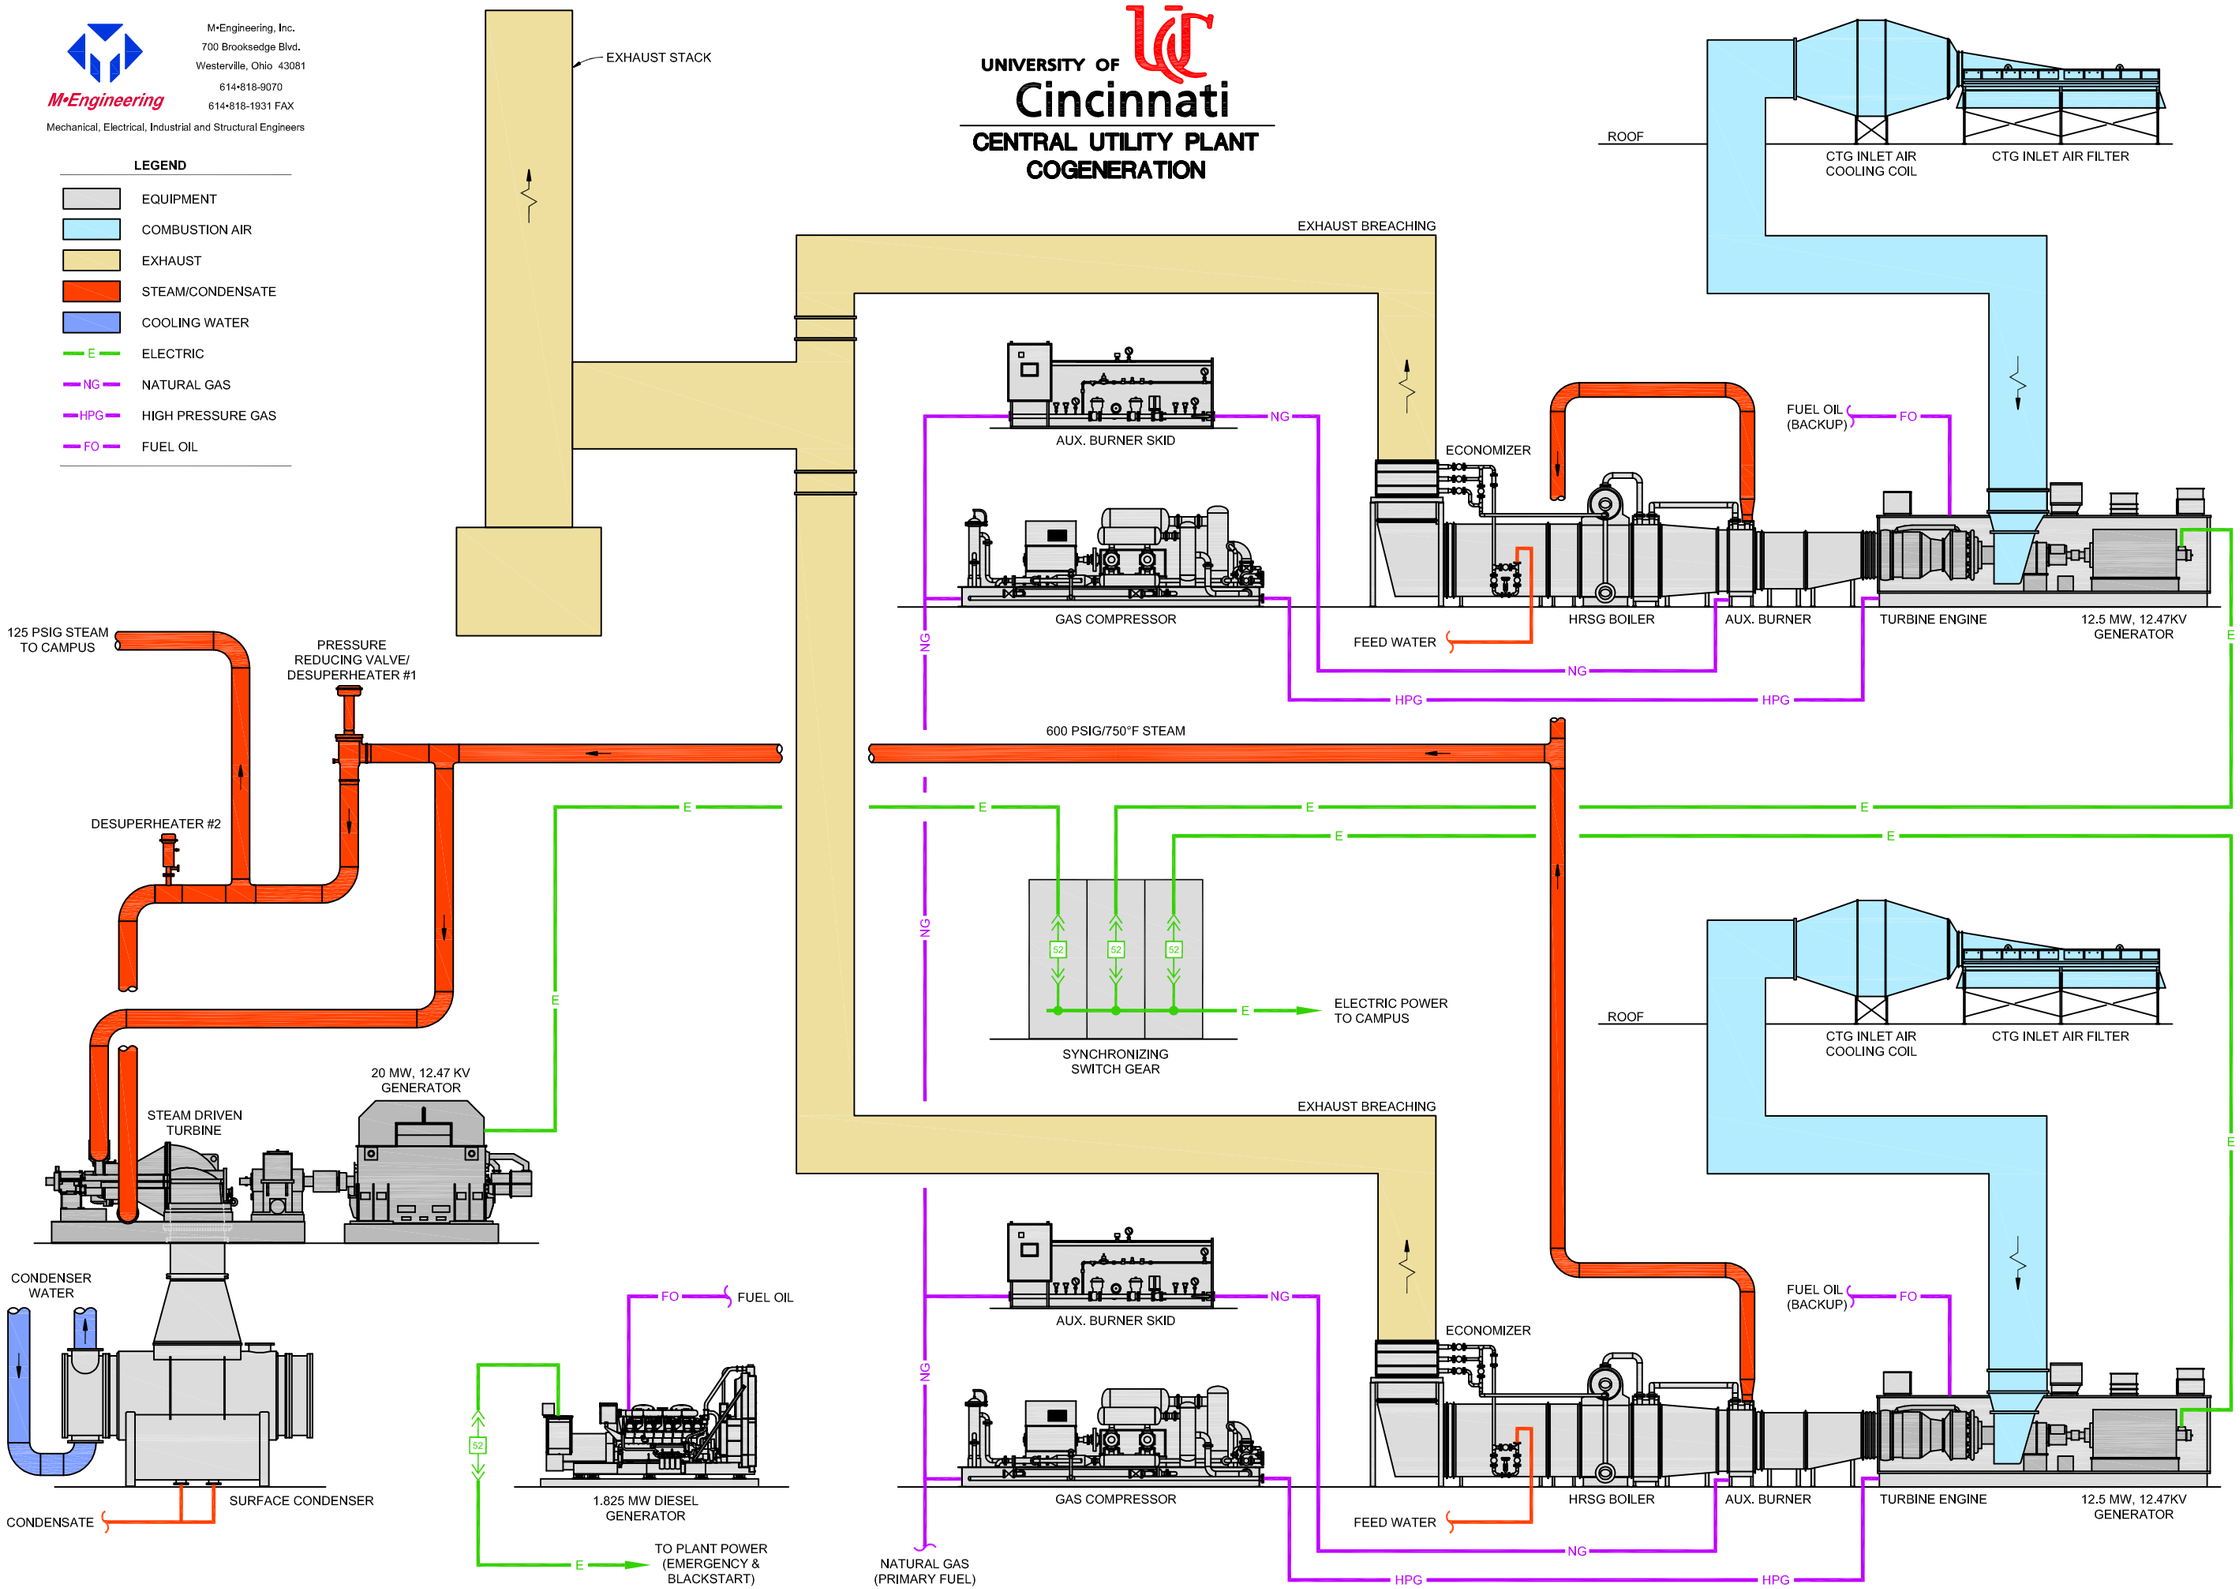
- EQUIPMENT
- COMBUSTION AIR
- EXHAUST
- STEAM/CONDENSATE
- COOLING WATER
- E — ELECTRIC
- NG — NATURAL GAS
- HPG — HIGH PRESSURE GAS
- FO — FUEL OIL